48" GALVANIZED CHAIN LINK FENCE 2" MESH, #9 GA. (REAR , LOCATED INSIDE OF BLEACHER)

SEATING PLAN

3/16" = 1'-0"

274 NET SEATS @ 18" PER SEAT

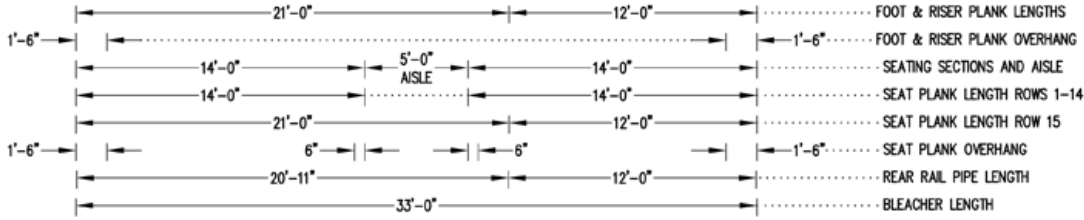

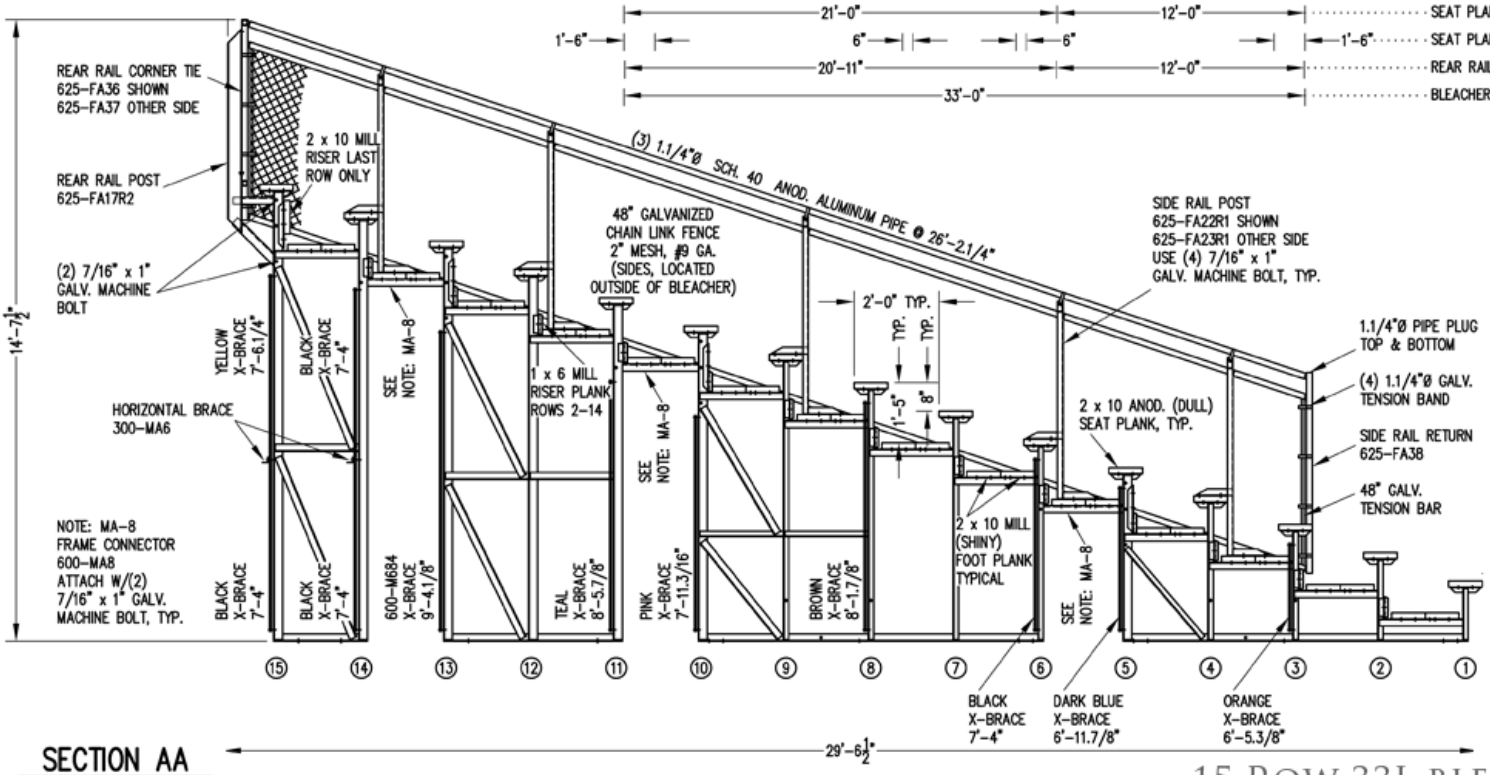

SECTION AA

3/8" = 1'-0"

15 ROW 33L BLEACHER